
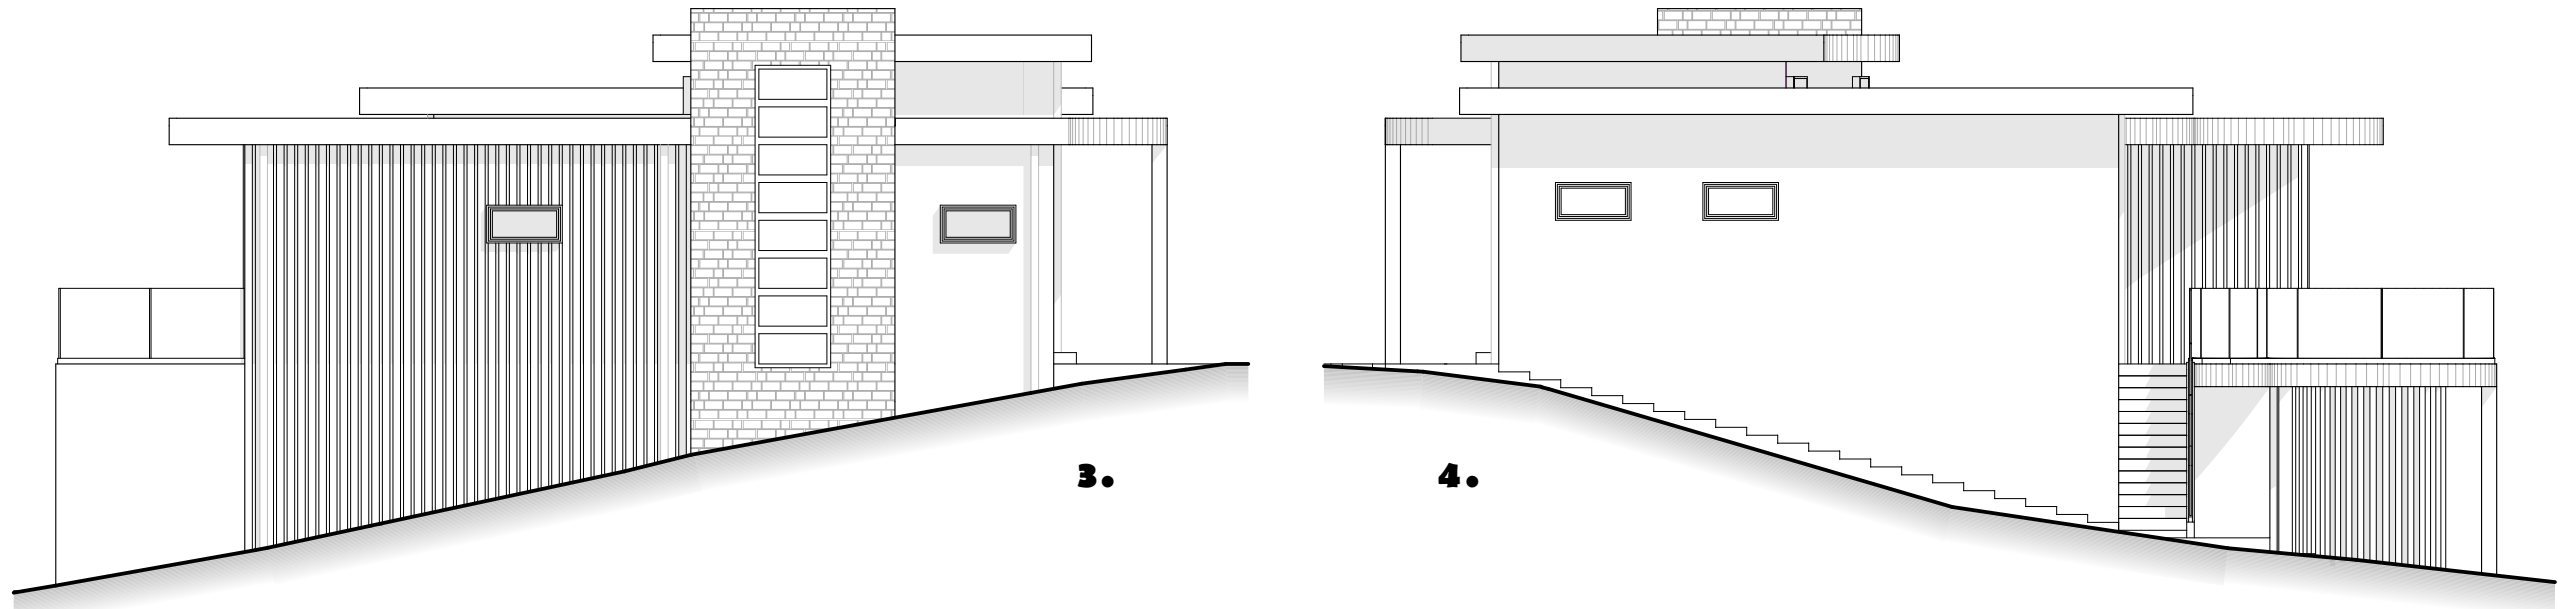
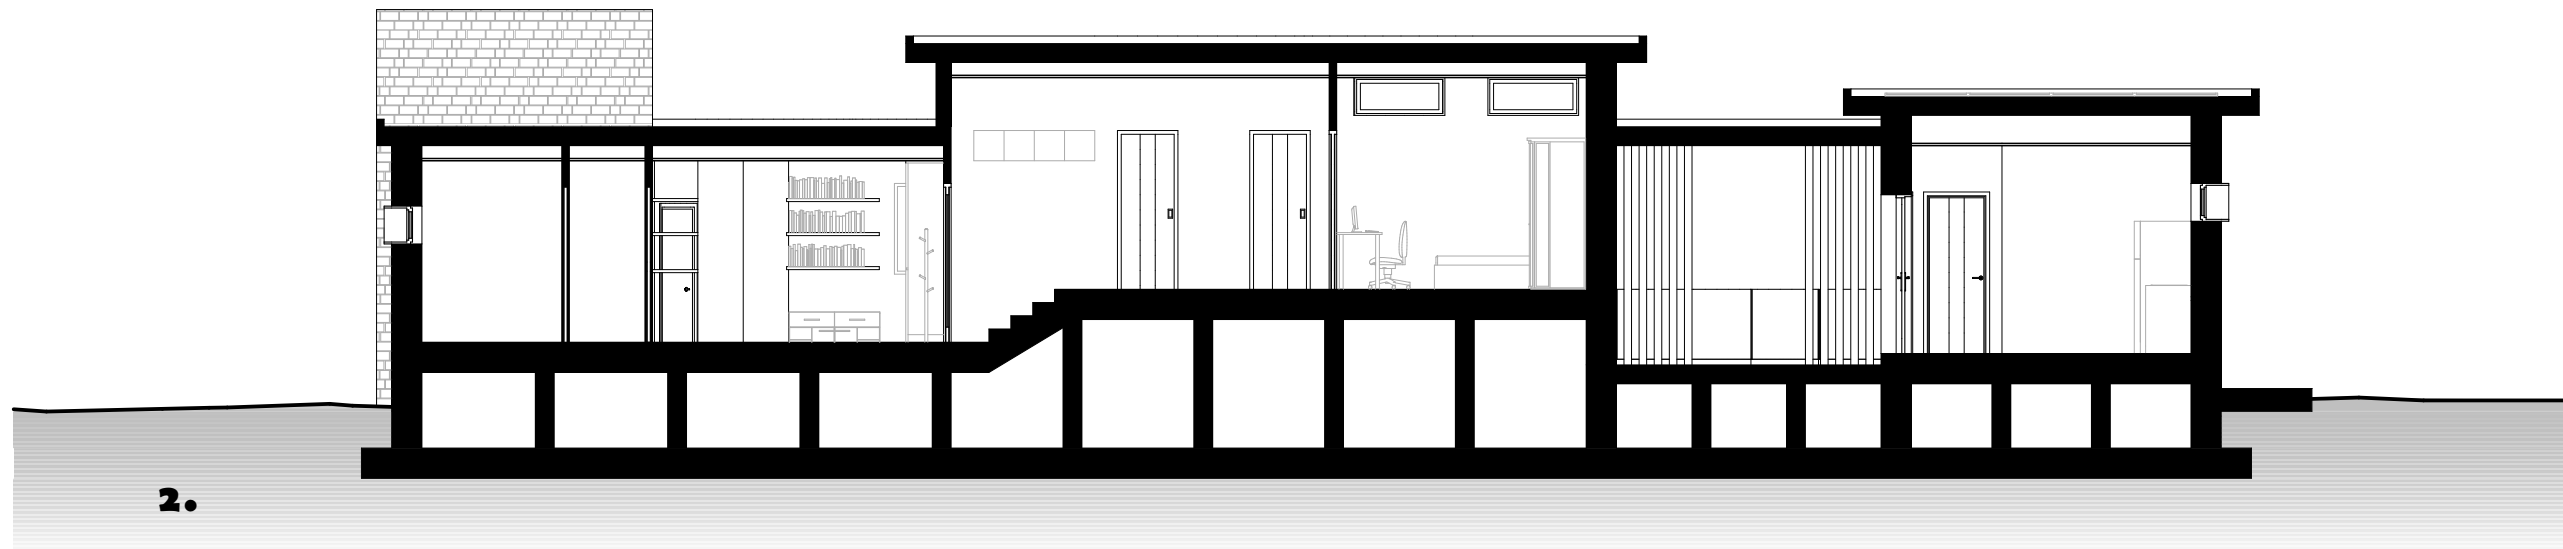


DRAWINGS

- 1. transverse section (A-A)
- 2. longitudinal section (B-B)
- 3. south elevation
- 4. north elevation
- 5. east elevation

IMAGES

- rear front night view
- living room
- portico and living room
- dining room
- wellness area from the outside
- the passage to terrace

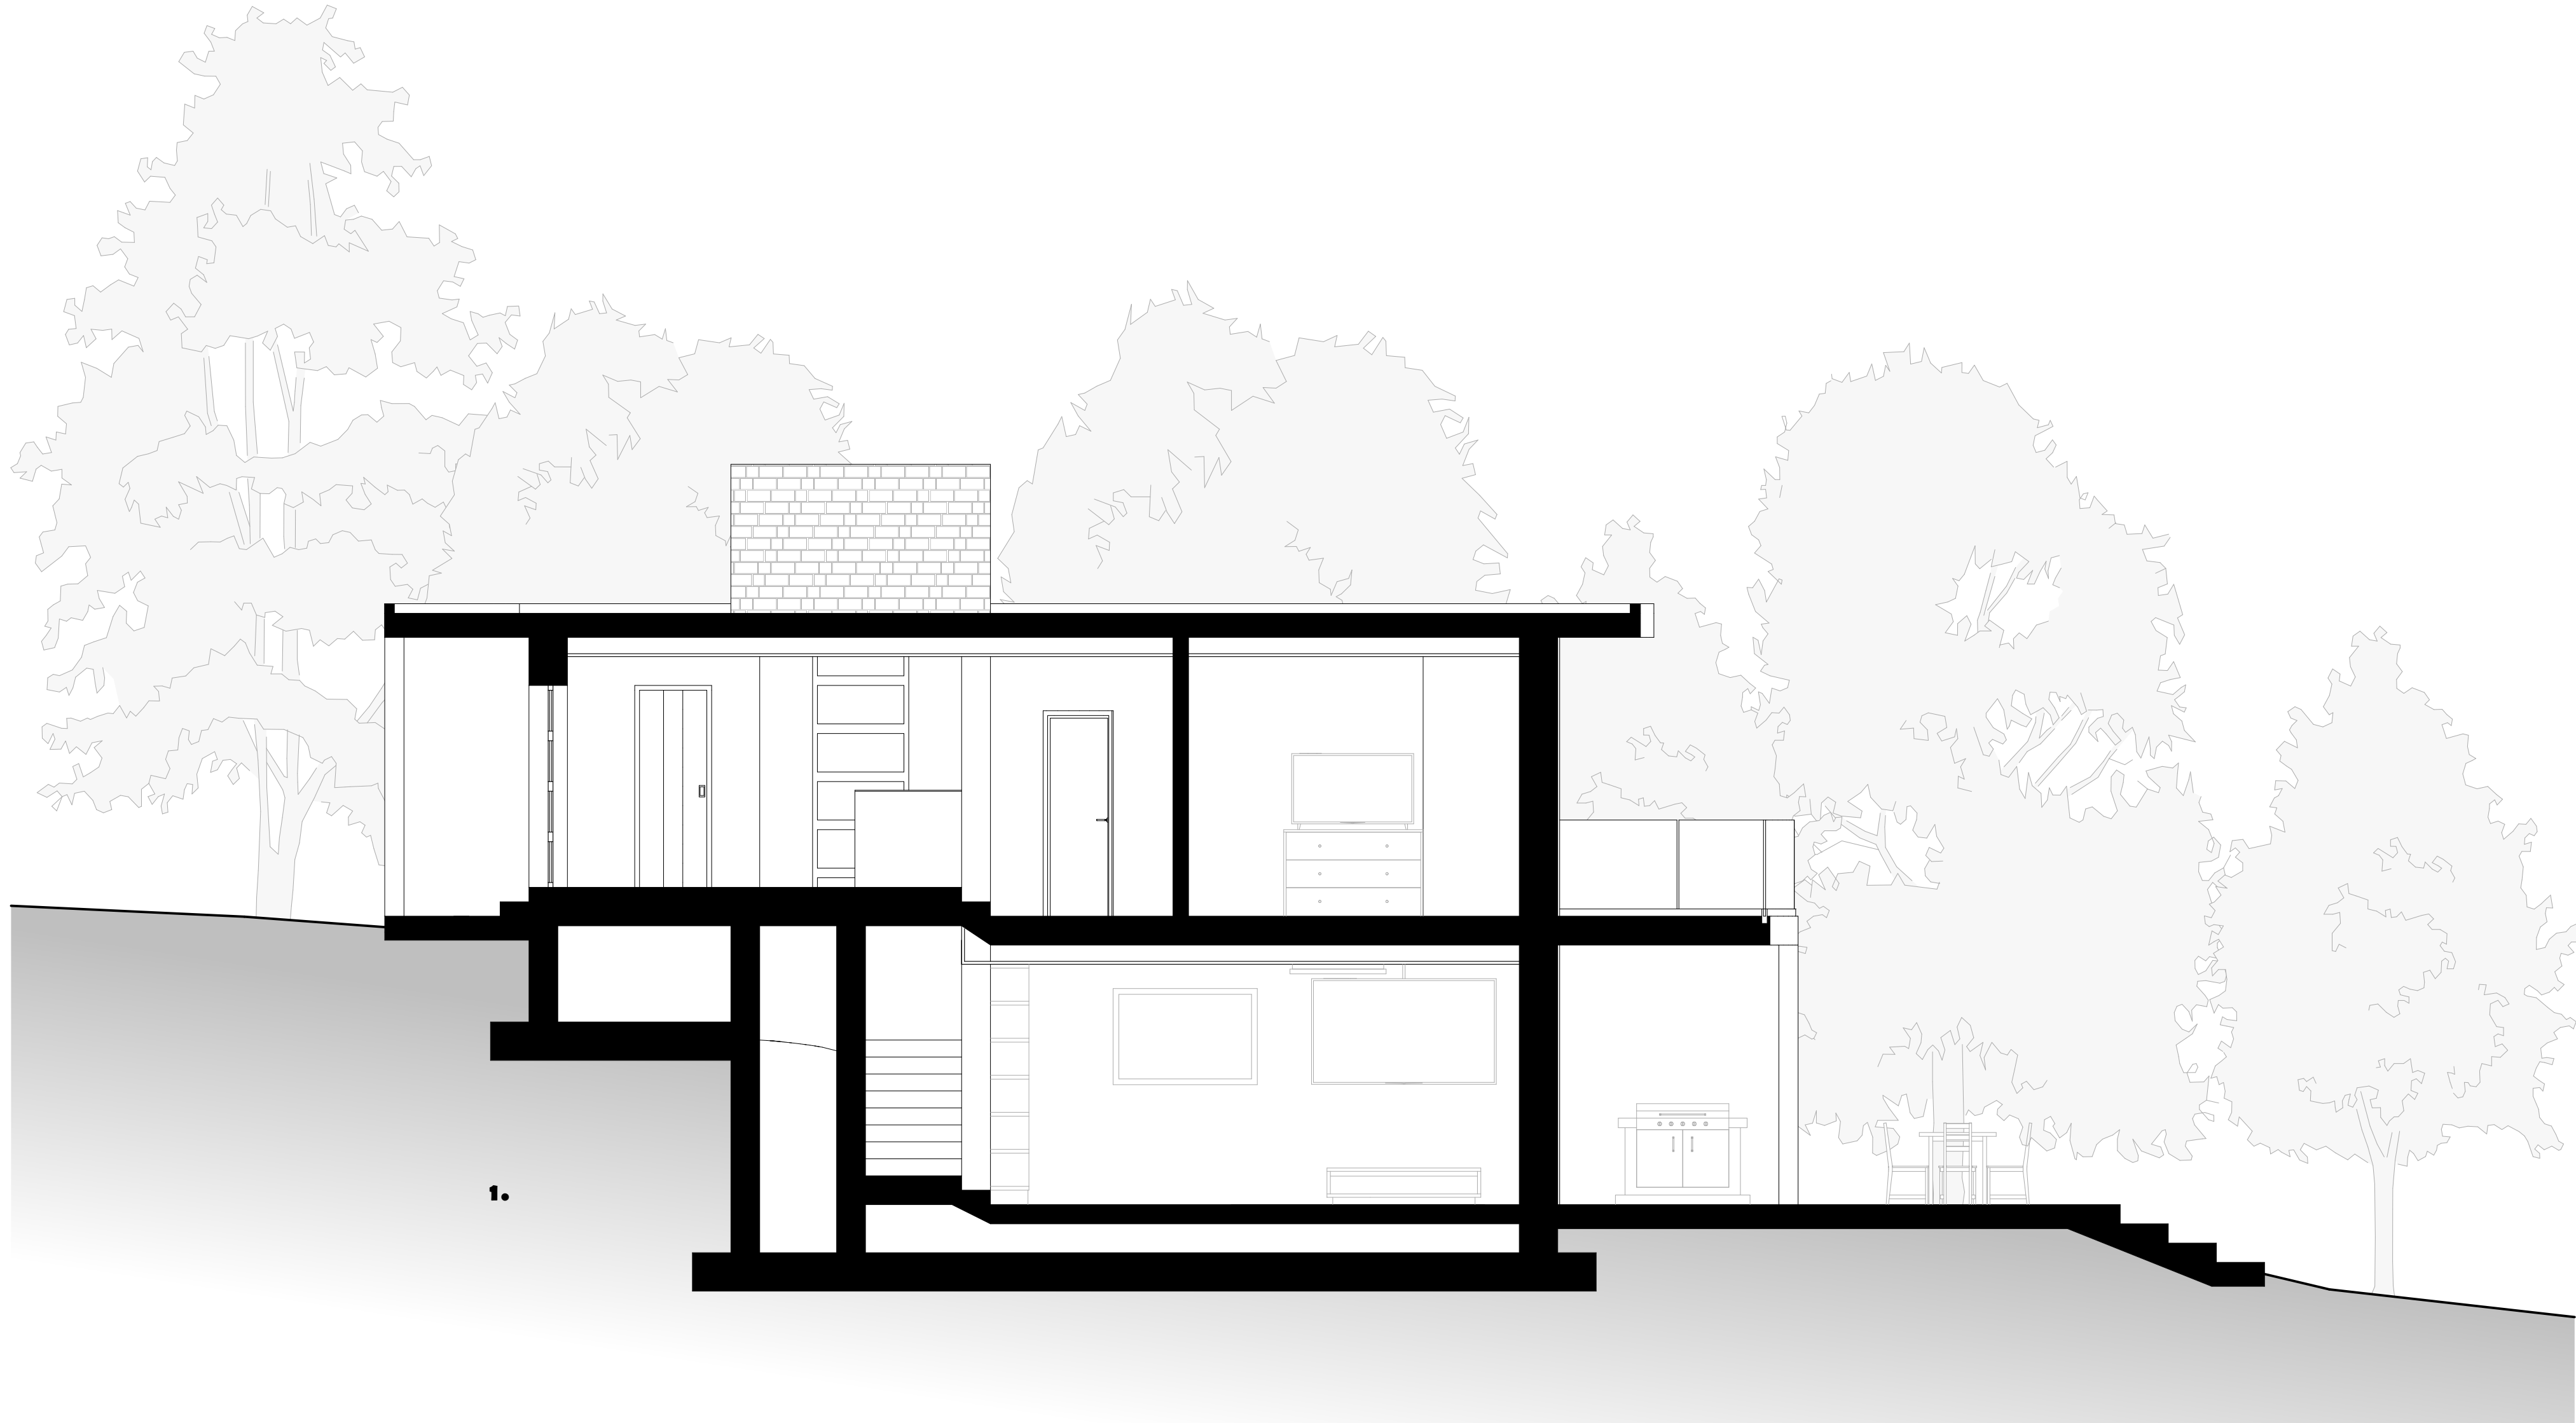